FRONT ELEVATION

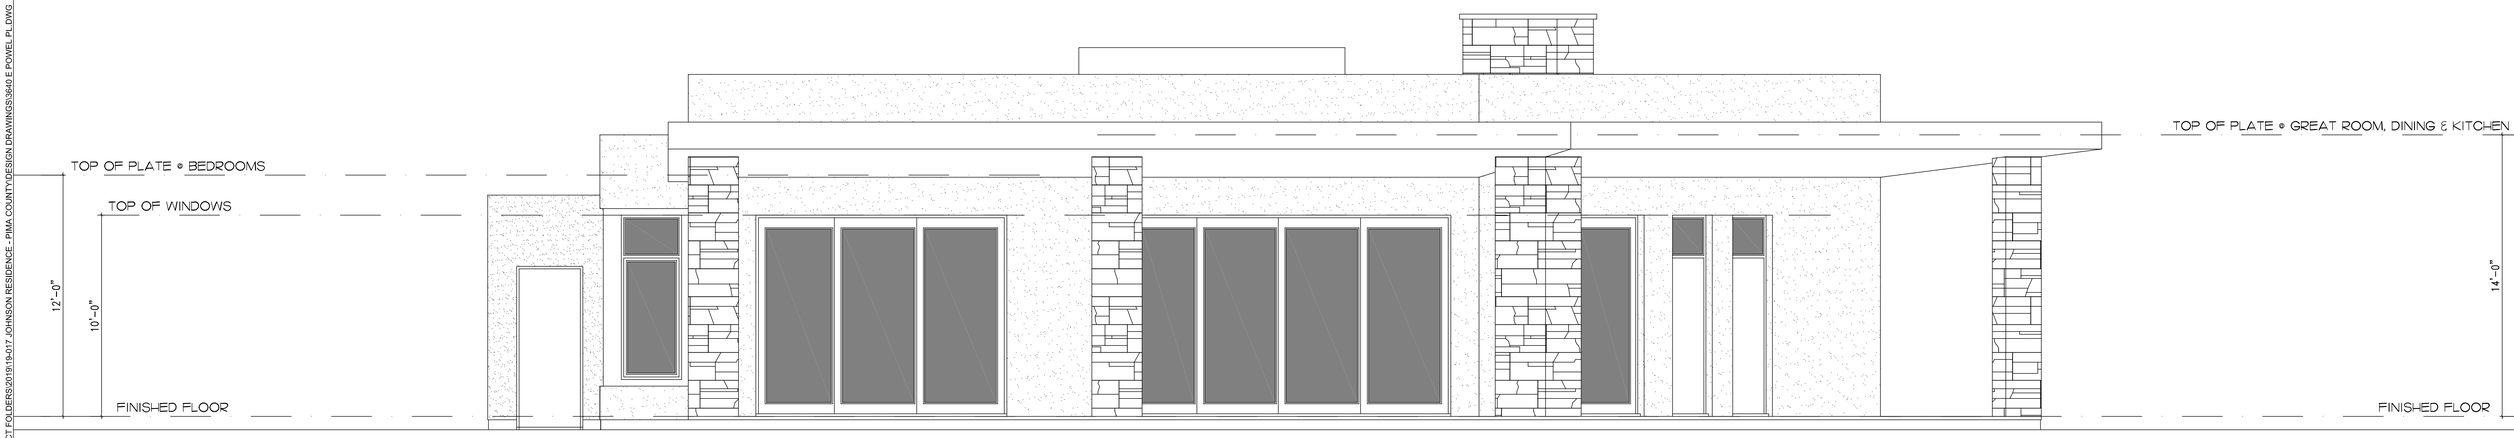

REAR ELEVATION

3/12/2020 C:\USERS\JIM MERCER\DOCUMENTS\PROJECTS BY TRINITY\PROJECT FOLDERS\2019\19-017 JOHNSON RESIDENCE - PIMA COUNTY\DESIGN DRAWINGS\3640 E POWEL PL.DWG