FINISHED CEILINGS @ GARAGES
TOP OF WINDOWS
10'-0"
9'-0"
FINISHED FLOOR
RAIN CHAIN
FINISHED CEILING @ FOYER
TOP OF WINDOWS
9'-0"
10'-0"
FINISHED FLOOR
RAMMED EARTH PILASTER
RAIN CHAIN

A

FINISHED CEILING @ GREATROOM
FINISHED CEILINGS @ BEDROOMS
TOP OF WINDOWS
10'-0"
9'-0"
FINISHED FLOOR
RAMMED EARTH PILASTER
RAIN CHAIN
OPTIONAL RAMMED EARTH SEE-THROUGH OUTDOOR ZERO-CLEARANCE GAS FIREPLACE
FINISHED CEILINGS @ BEDROOMS
TOP OF WINDOWS
9'-0"
10'-0"
FINISHED FLOOR

B

FINISHED CEILINGS @ GARAGES
TOP OF WINDOWS
10'-0"
9'-0"
FINISHED FLOOR
OPTIONAL GARAGE SHOWN DOTTED
RAIN CHAIN
RAIN CHAIN
RAMMED EARTH PLASTER
RAIN CHAIN
RAIN CHAIN
OPTIONAL RAMMED EARTH SEE-THROUGH OUTDOOR ZERO CLEARANCE GAS FIREPLACE
FINISHED CEILING @ GREAT ROOM
TOP OF WINDOWS
9'-0"
12'-0"
FINISHED FLOOR

C

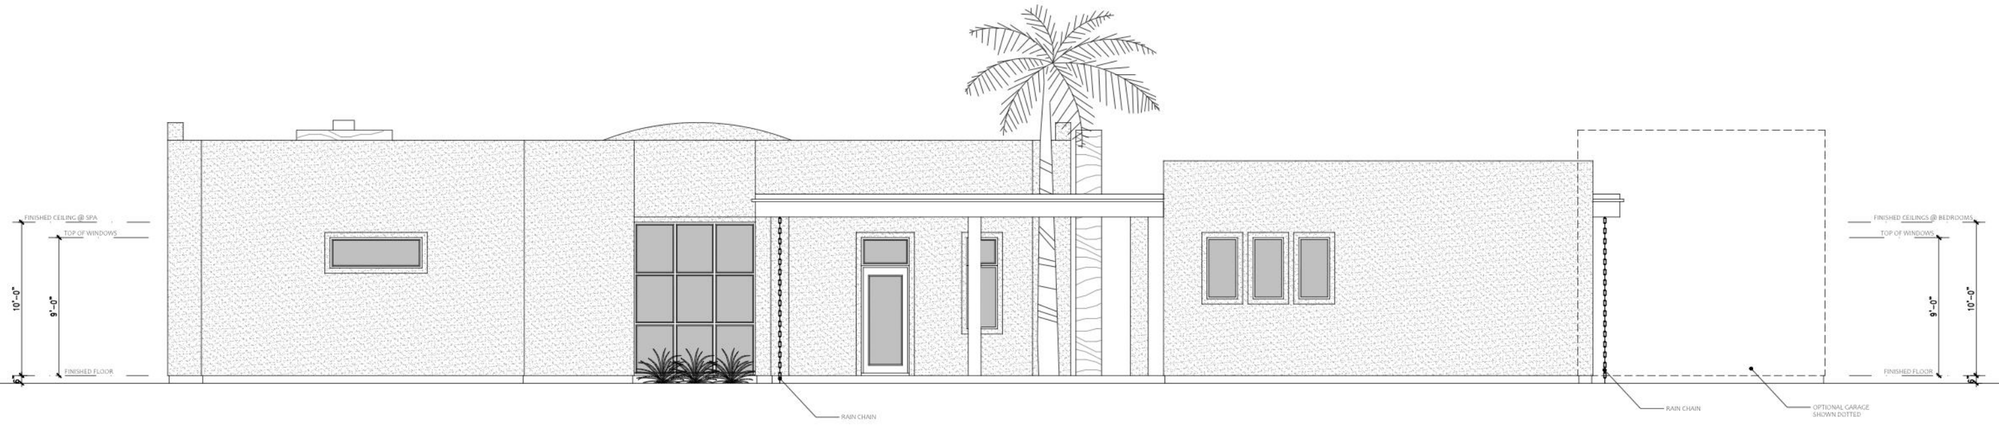
FINISHED CEILING @ SPA
TOP OF WINDOWS
10'-0"
9'-0"
FINISHED FLOOR
RAIN CHAIN
RAIN CHAIN
OPTIONAL GARAGE SHOWN DOTTED
FINISHED CEILINGS @ BEDROOMS
TOP OF WINDOWS
9'-0"
10'-0"
FINISHED FLOOR

D